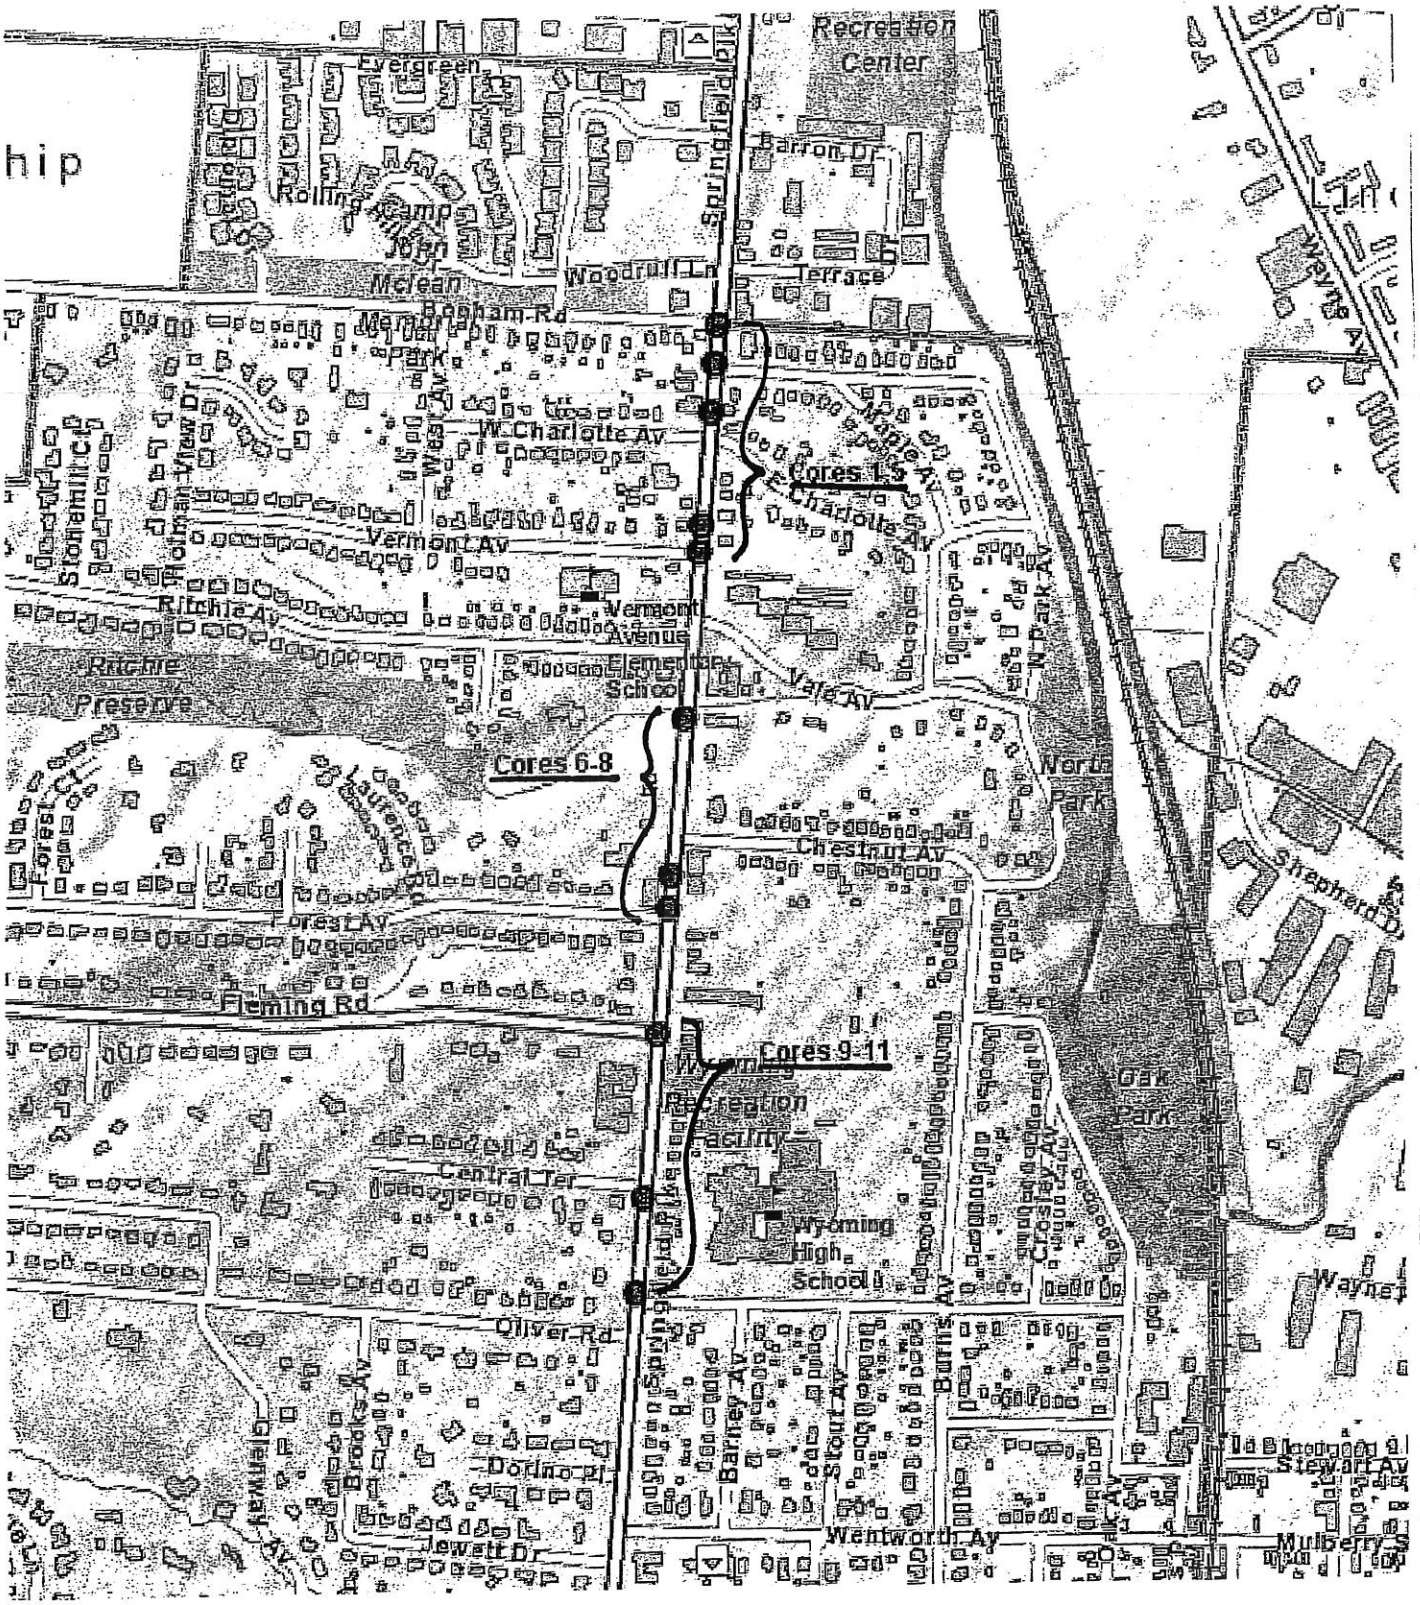

THELEN ASSOCIATES, INC.

Geotechnical • Testing Engineers

1780 Carillon Blvd. / Cincinnati, Ohio 45240 / 513-825-4350

Lexington, Kentucky • Erlanger, Kentucky • Dayton, Ohio

PAVEMENT CORE PLAN

Client:	City of Wyoming
Project:	Pavement Evaluation
	Springfield Pike
Location:	Wyoming, Ohio
Scale: NTS	Date: 7/7/10 — Drawing No.: 100301NE-1

City of Wyoming

100301NE

Boring #2

4" AC 8" CC

CITY OF WYOMING

100301NE

BORING 4:

2" AC 10" CDF

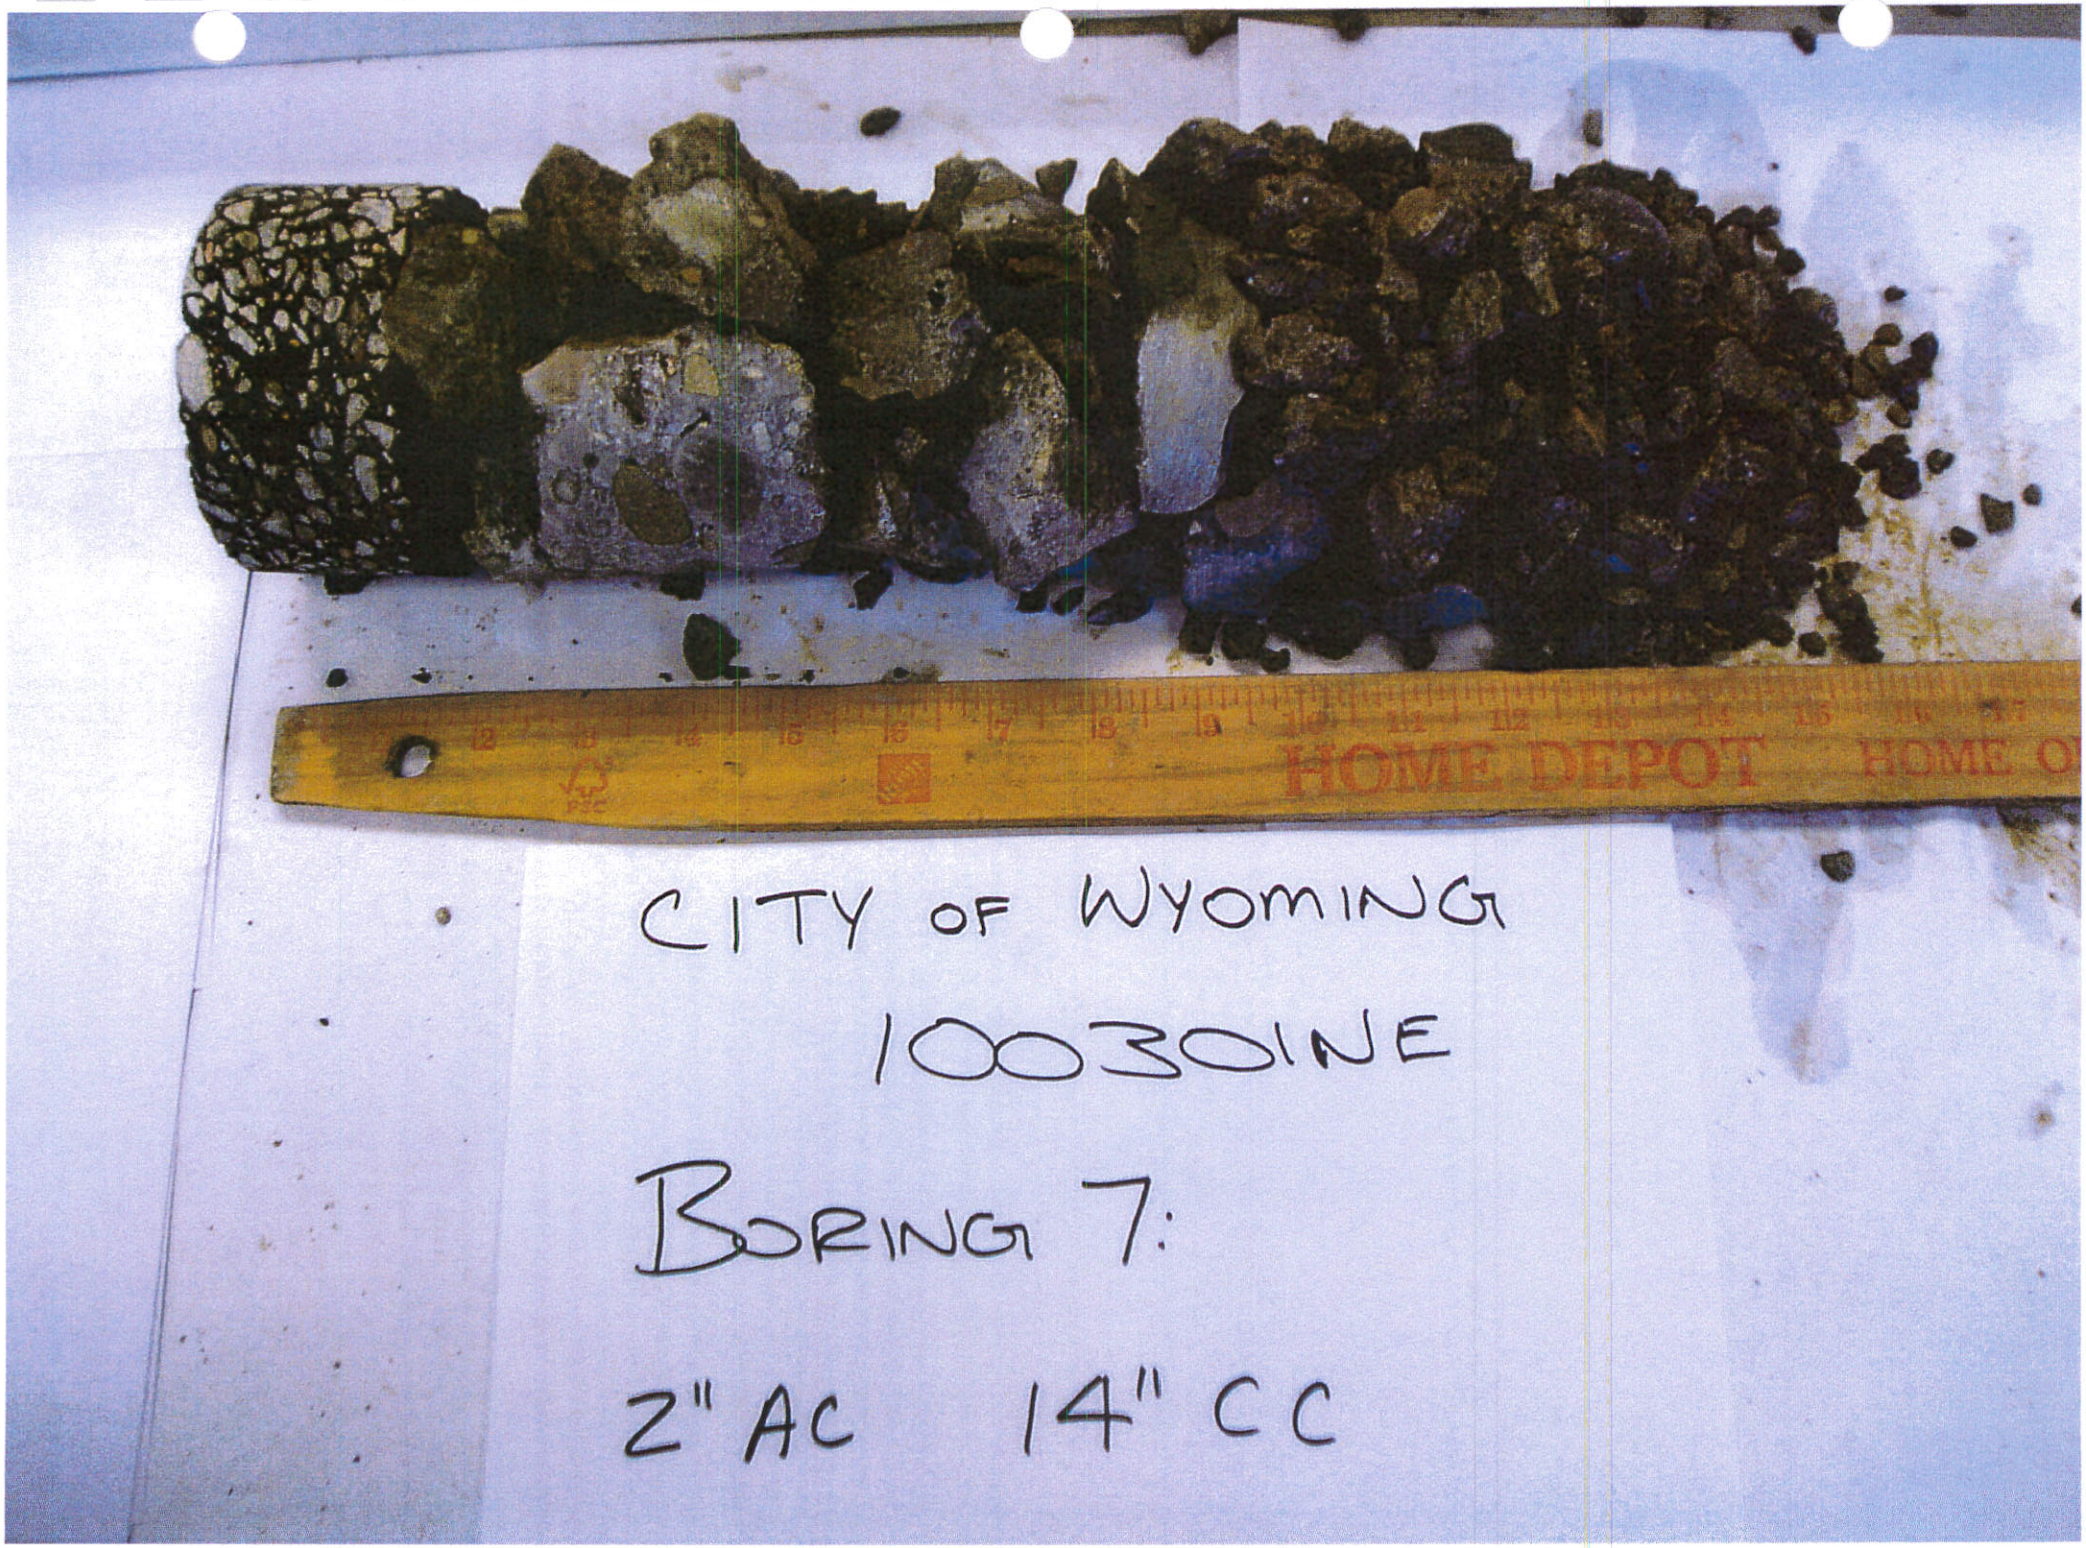
HOME DEPOT
CITY OF WYOMING
100301NE
BORING 7:
2" AC 14" CC

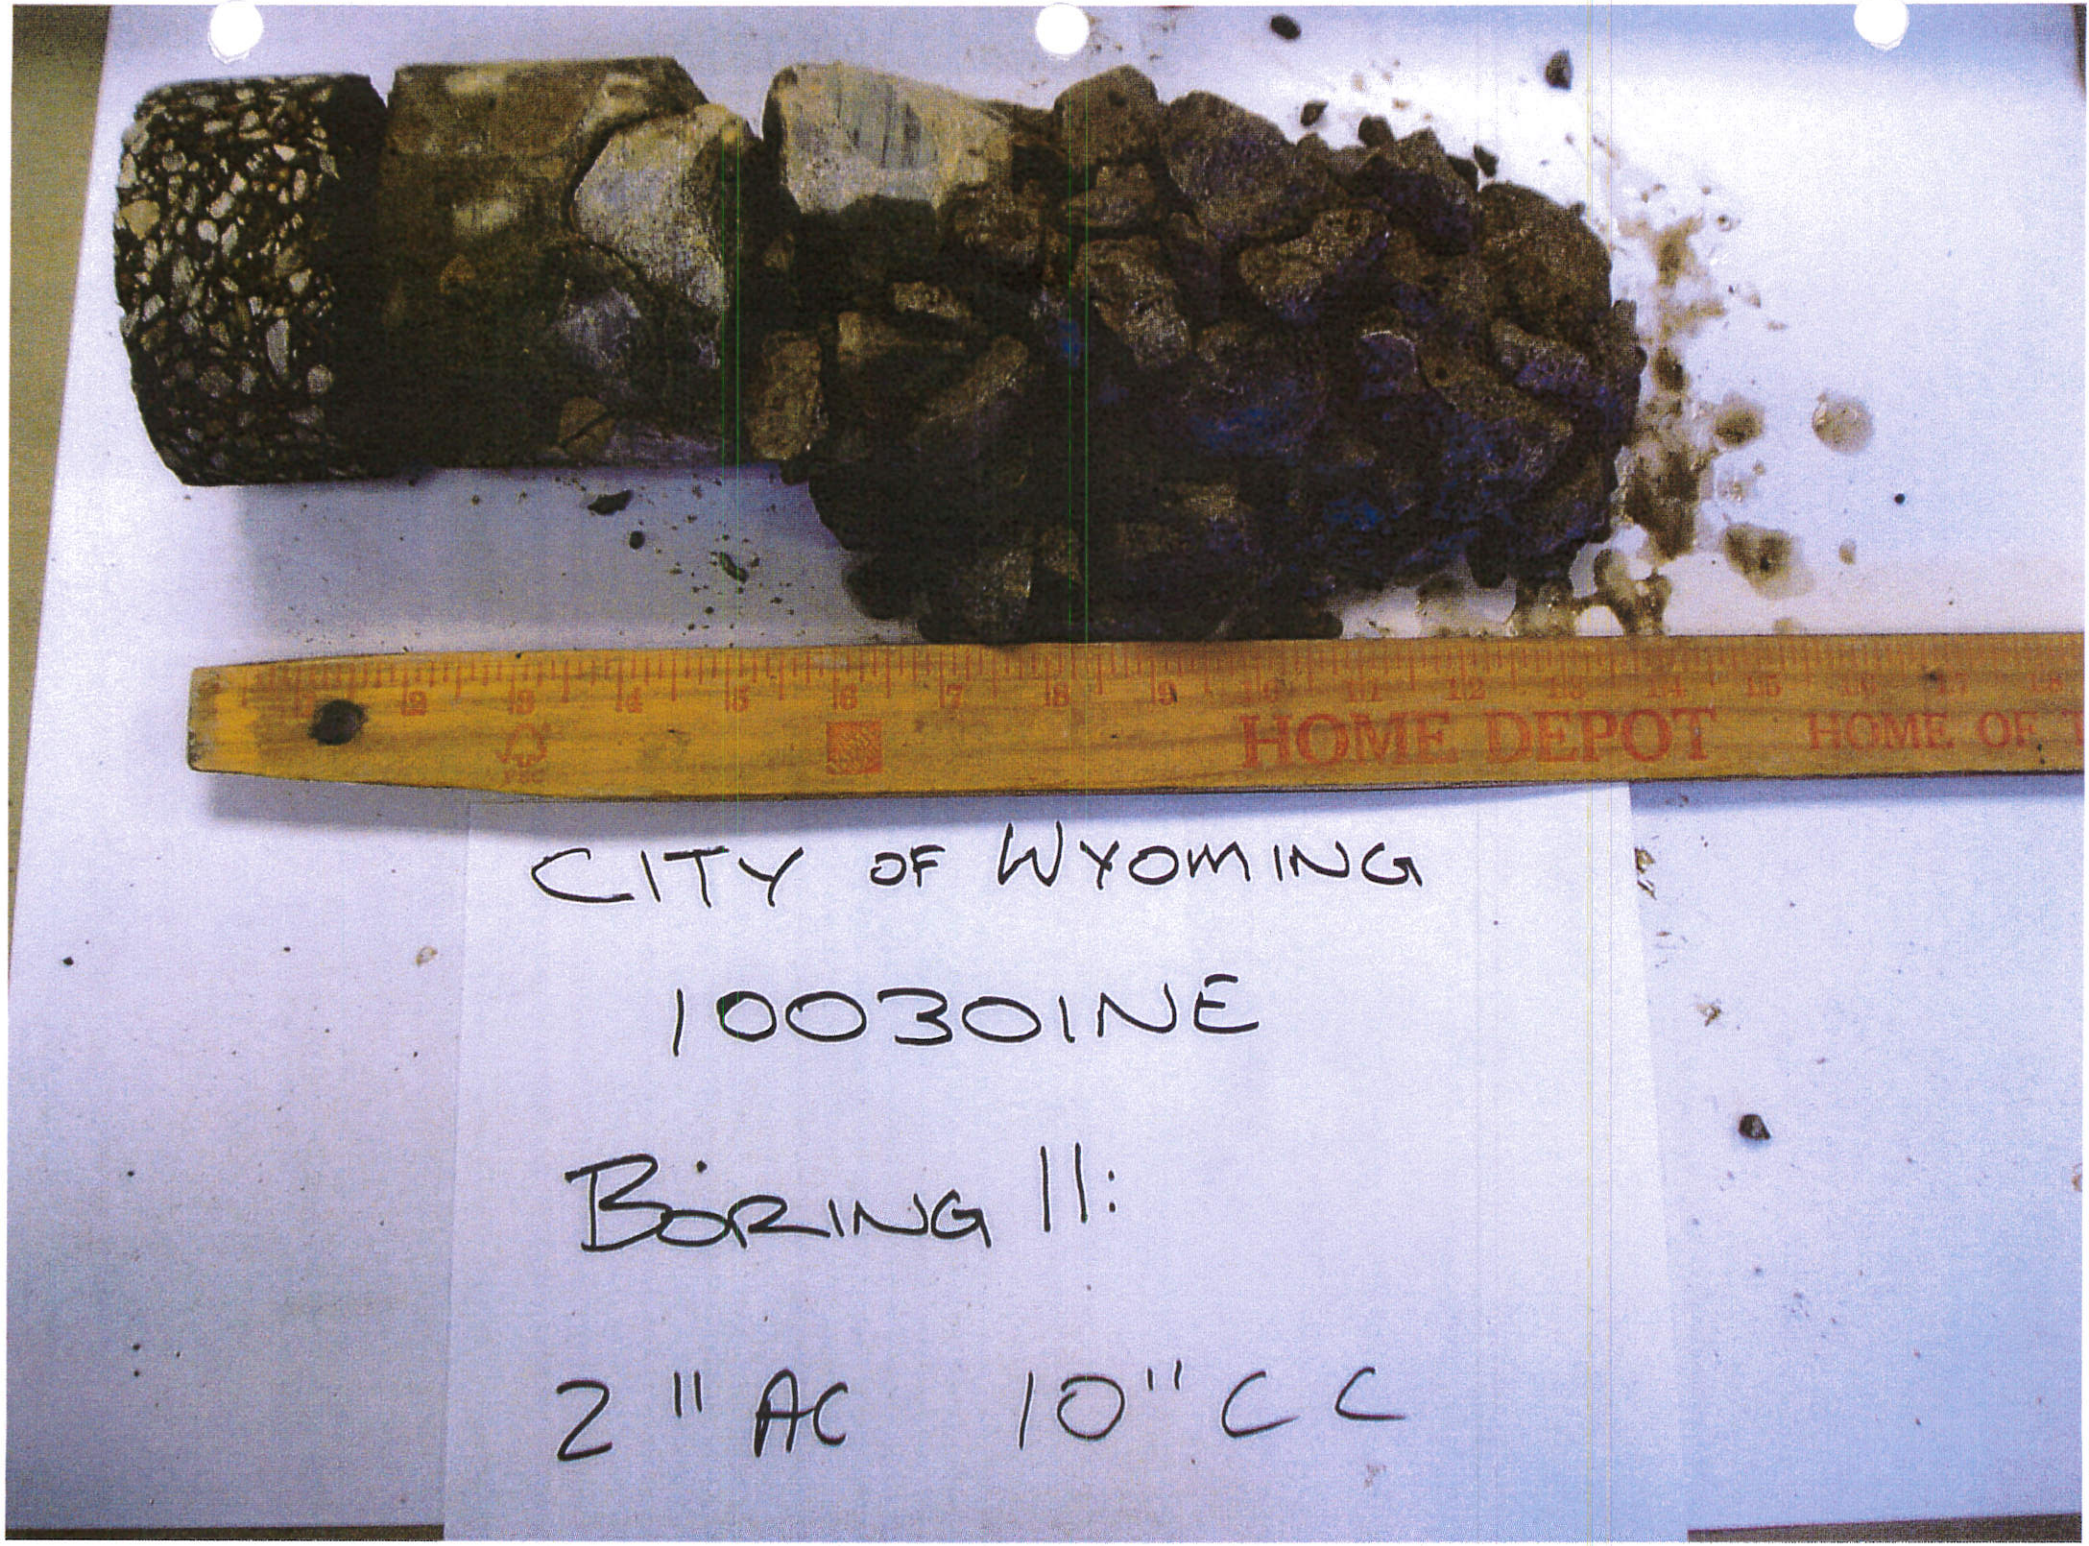
HOME DEPOT
CITY OF WYOMING
100301NE
BORING 11:
2" AC 10" CC

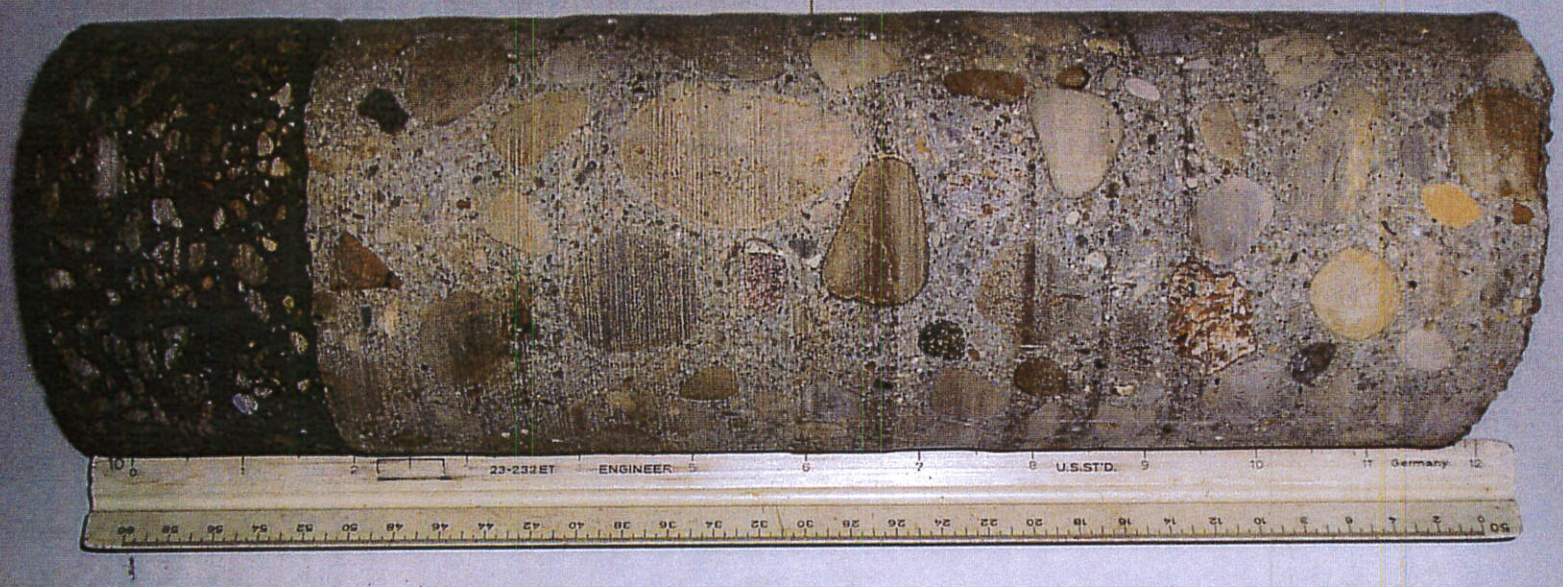

CITY OF WYOMING

100301NE

BORING 1:

2 1/4" AC 9 3/4" CC